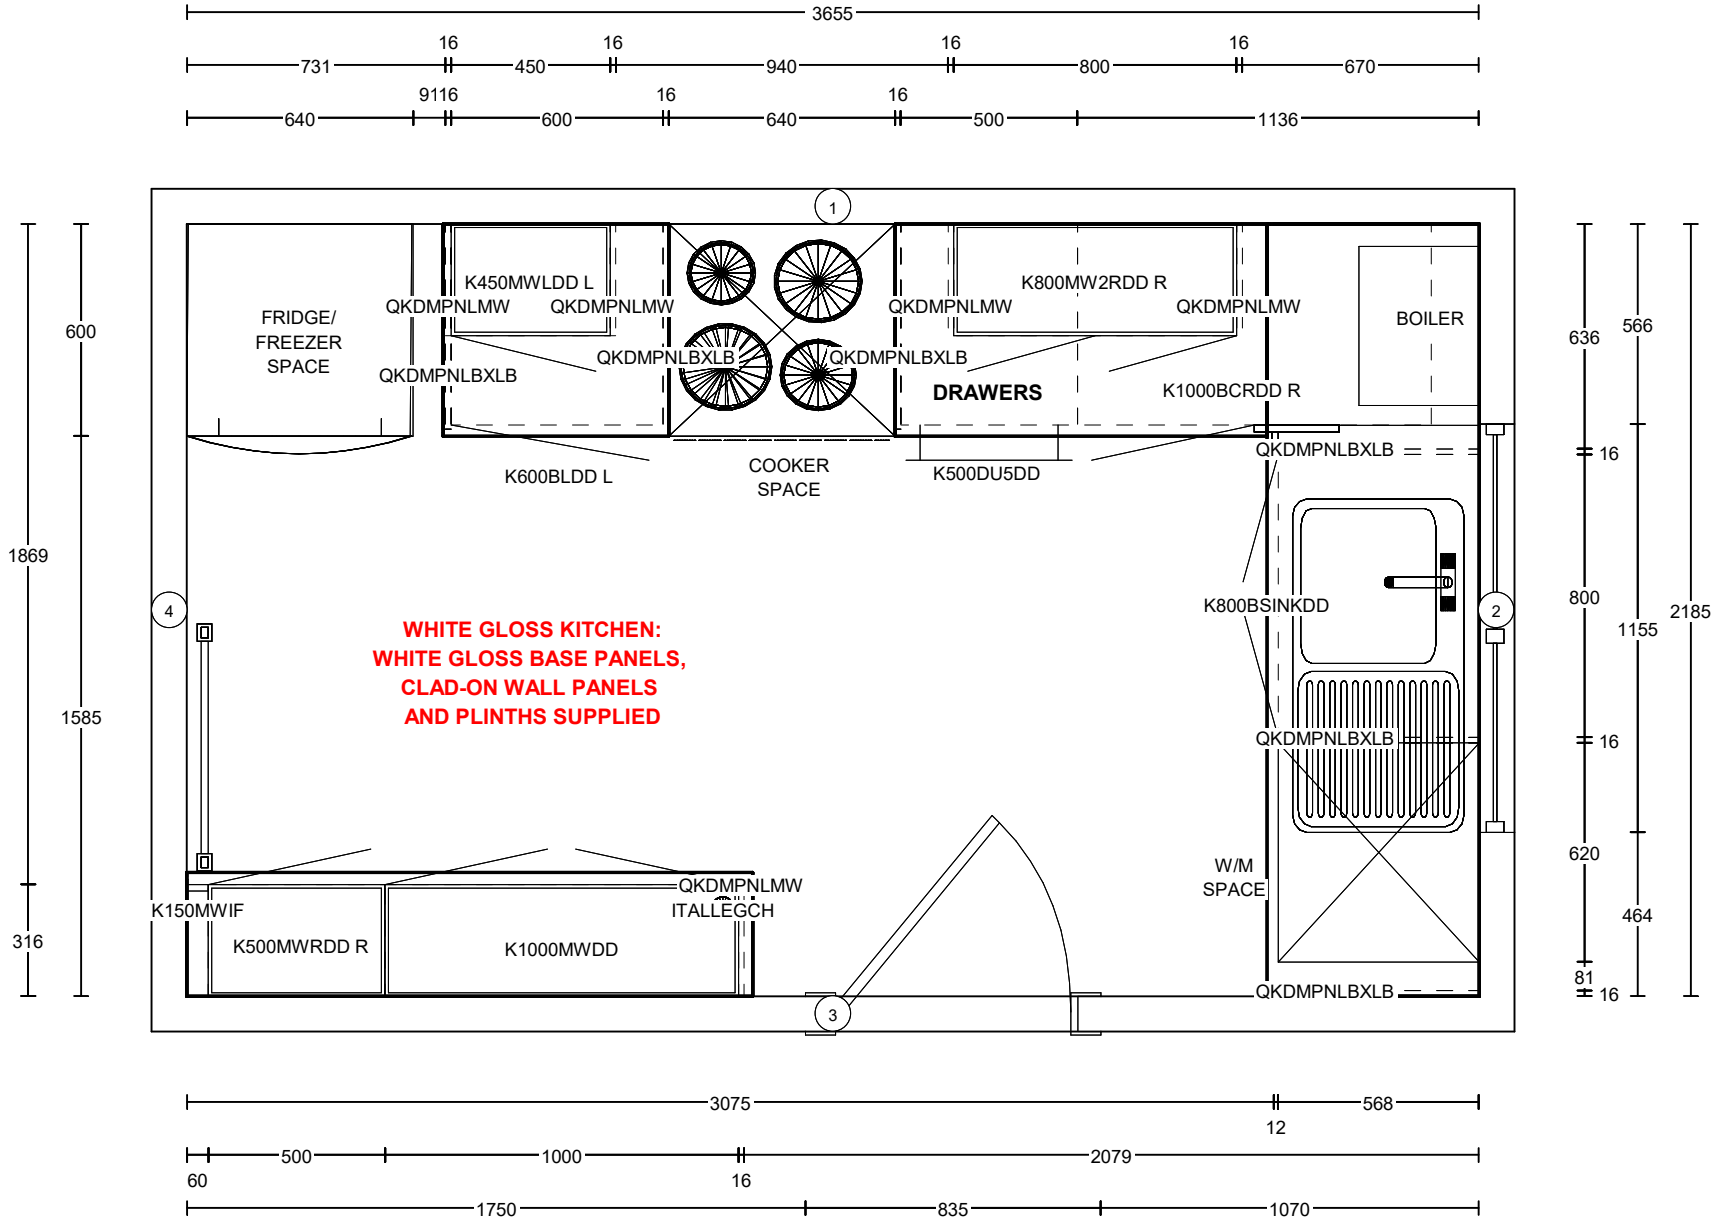

THIS KITCHEN DESIGN IS HAS BEEN
PRODUCED BY PAULA ROSA MAHATTAN,
TO THE LAYOUT AGREED ON SITE WITH
SOVEREIGN'S DELIVERY MANAGER

paula rosa | manhattan	Quotation Number: QN0000	House Type: 7 Porters Close SP10 3TA	Date: 4/10/24
	Plan Number: DN.0000000A	Scale: Scale-to-fit	Designer: DANIEL C
	Customer: SOVEREIGN / Locality 10	***CHECK ALL DIMENSIONS CAREFULLY PRIOR TO ORDERING***	Architect Drg. No:
	Project:		Architect Drg. Date: GLOSS WHITE, IPANEMA, 401